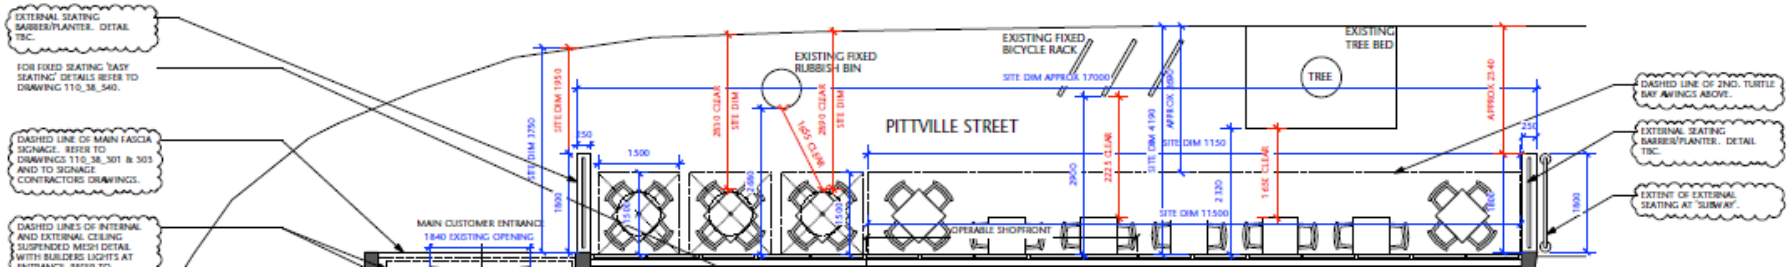
EXTERNAL SEATING BARRIER/PLANTER. DETAIL TBC.
FOR FIXED SEATING 'EASY SEATING' DETAILS REFER TO DRAWING 110_38_540.
DASHED LINE OF MAIN FASCIA SIGNAGE. REFER TO DRAWINGS 110_38_301 & 303 AND TO SIGNAGE CONTRACTORS DRAWINGS.
DASHED LINES OF INTERNAL AND EXTERNAL CEILING SUSPENDED MESH DETAIL WITH BUILDERS LIGHTS AT
MAIN CUSTOMER ENTRANCE
1840 EXISTING OPENING
SITE DIM 1950
SITE DIM 1750
250
1500
1800
1500
2810 CLEAR
SITE DIM
1655 CLEAR
2810 CLEAR
SITE DIM
EXISTING FIXED RUBBISH BIN
PITTVILLE STREET
OPERABLE SHOPFRONT
EXISTING FIXED BICYCLE RACK
SITE DIM APPROX 17000
2900
2221 CLEAR
SITE DIM 4190
APPROX 350
SITE DIM 1150
2320
1455 CLEAR
SITE DIM 11500
EXISTING TREE BED
TREE
APPROX 2540
250
1800
DASHED LINE OF 2NO. TURTLE BAY AWINGS ABOVE.
EXTERNAL SEATING BARRIER/PLANTER. DETAIL TBC.
EXTENT OF EXTERNAL SEATING AT 'SUBWAY'.