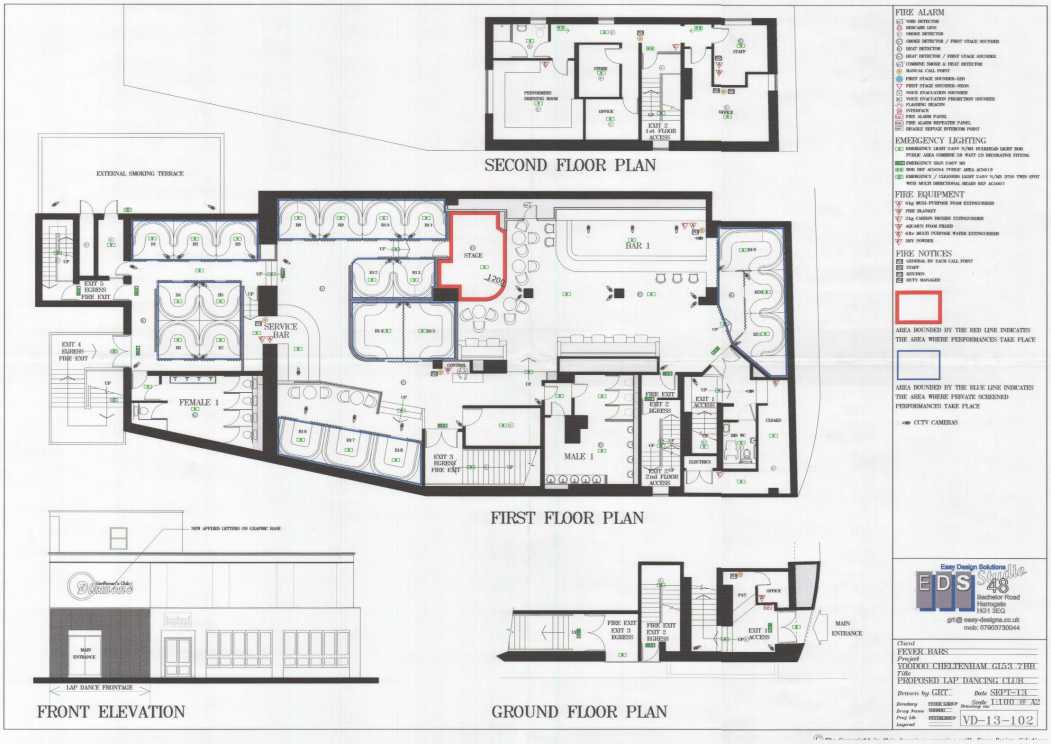
SECOND FLOOR PLAN
EXTERNAL SMOKING TERRACE
STAGE
BAR 1
SERVICE BAR
FEMALE 1
MALE 1
EXIT 4 EGRESS FIRE EXIT
EXIT 5 EGRESS FIRE EXIT
EXIT 3 EGRESS FIRE EXIT
FIRE EXIT EXIT 2 EGRESS
EXIT 1 ACCESS
FIRE EXIT 2nd FLOOR ACCESS
FIRST FLOOR PLAN
NEW APPLIED LETTERS ON GRAPHIC BASE
MAIN ENTRANCE
LAP DANCE FRONTAGE
FRONT ELEVATION
FIRE EXIT EXIT 3 EGRESS
FIRE EXIT EXIT 2 EGRESS
EXIT 1 ACCESS
MAIN ENTRANCE
GROUND FLOOR PLAN
FIRE ALARM
EMERGENCY LIGHTING
FIRE EQUIPMENT
FIRE NOTICES
AREA BOUNDED BY THE RED LINE INDICATES THE AREA WHERE PERFORMANCES TAKE PLACE
AREA BOUNDED BY THE BLUE LINE INDICATES THE AREA WHERE PRIVATE SCREENED PERFORMANCES TAKE PLACE
CCTV CAMERAS
Easy Design Solutions
EDS Studio 48
Hatcher Road
Harrogate
HG1 5EG
grt@easy-designs.co.uk
mob: 07903730044
Client
FEVER HAIR
Project
VOODOO CHELTENHAM GL53 7HE
Title
PROPOSED LAP DANCING CLUB
Drawn by GRT
Date SEPT-13
Scale 1:100 @ A2
Drawing No
VD-13-102