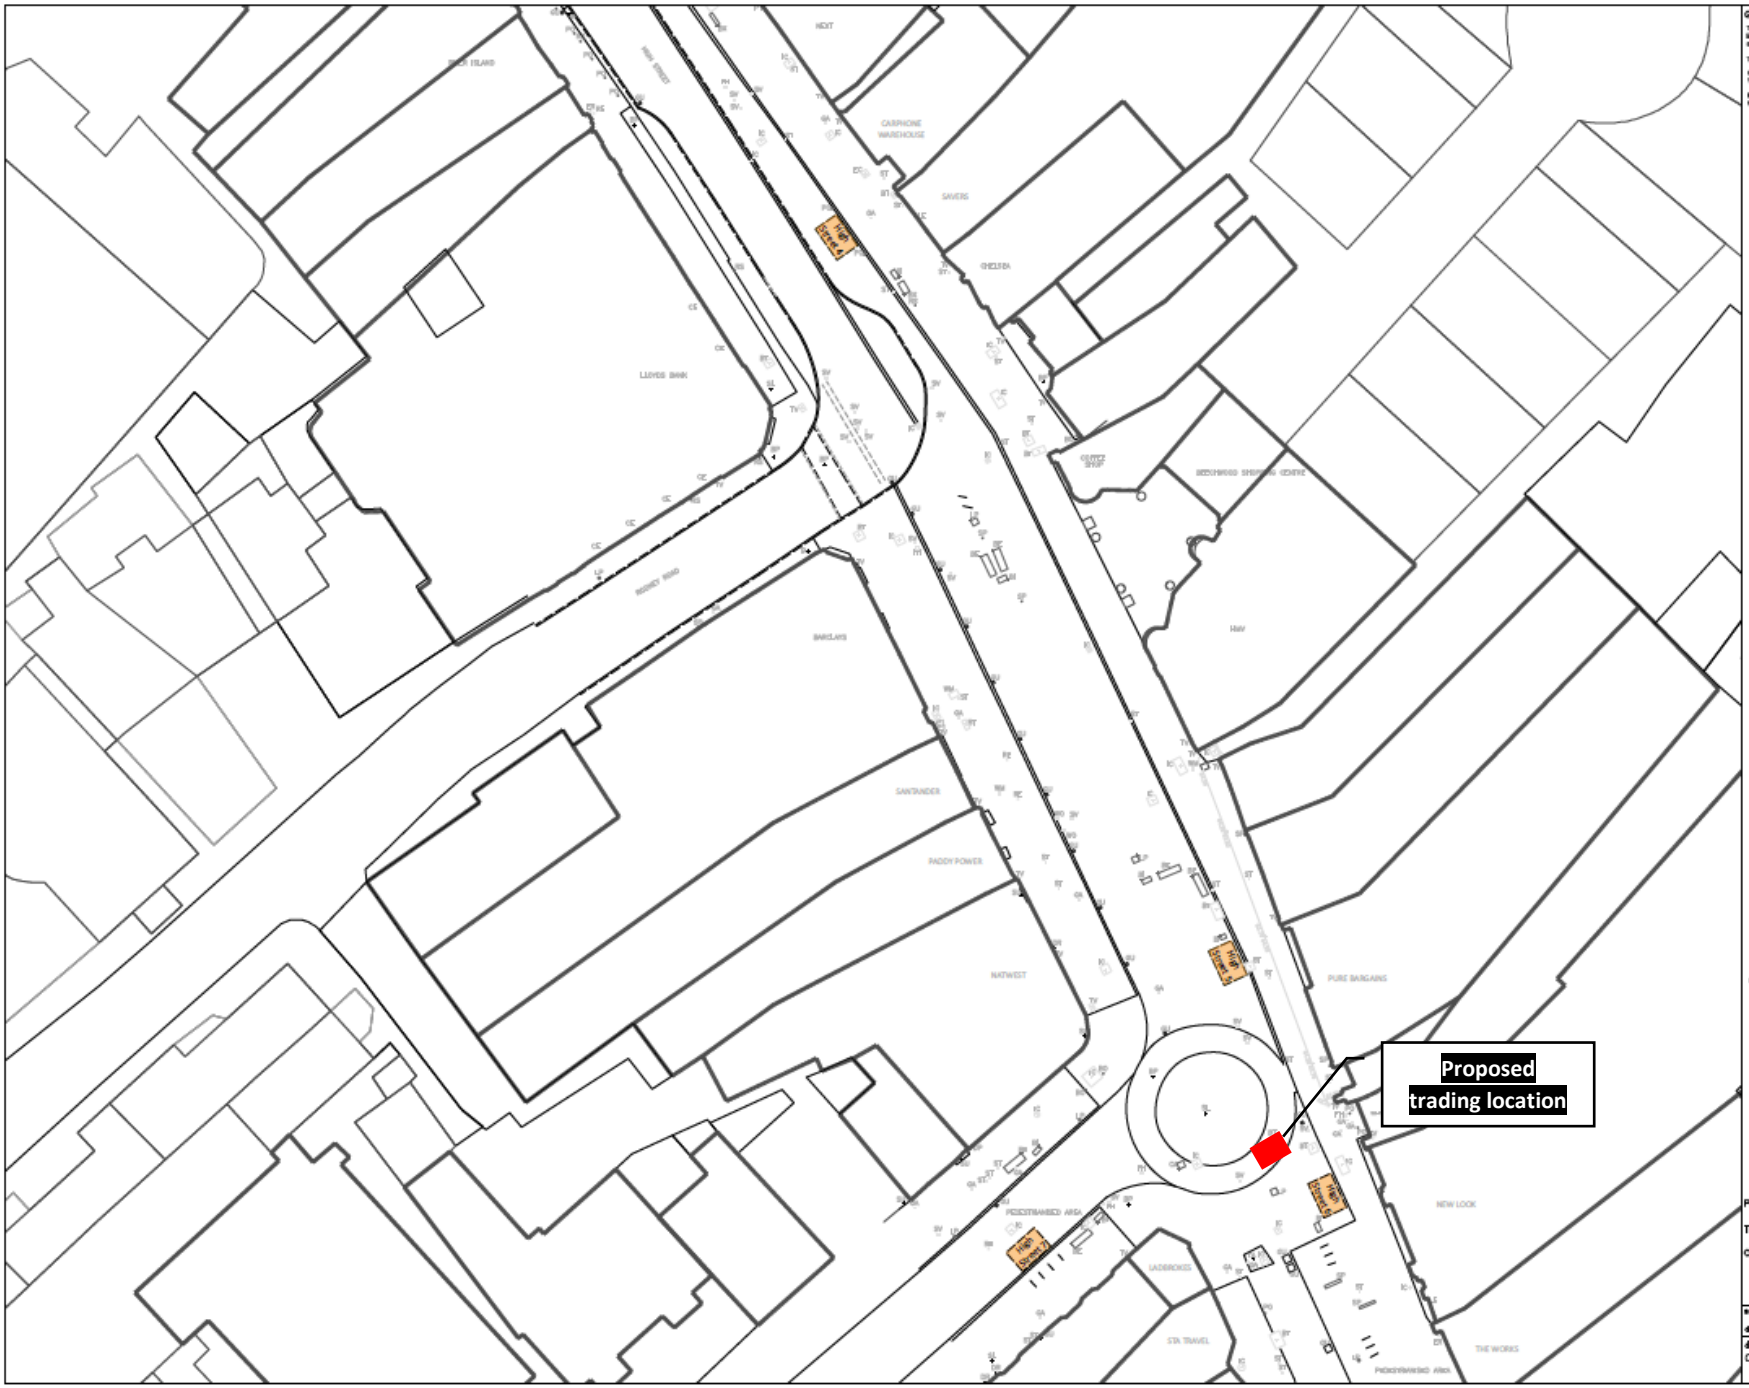

General Notes

This drawing is covered by copyright which remains with Cheltenham Borough Council and must not be reproduced in any form without their express permission

This drawing should not be scaled, use figured dimensions only

© Crown copyright and database rights 2015 Ordnance Survey 100019384

Refer to Drawing No. CBC_EARS_T_01_P_01 for Street Lineplans

rev.	date	description	by

CHELTENHAM
BOROUGH COUNCIL

Environment and Regulatory Services
Municipal Offices
Promenade, Cheltenham, Gloucestershire
Tel: 01242 264328 Fax: 01242 264328

PROJECT
Street Trading Policy
TITLE
Street 3 High Street
CLIENT
CBC Licensing

scale	status
date	
drawing number: CBC_EARS_T_28_P_05	revision