LONDIS

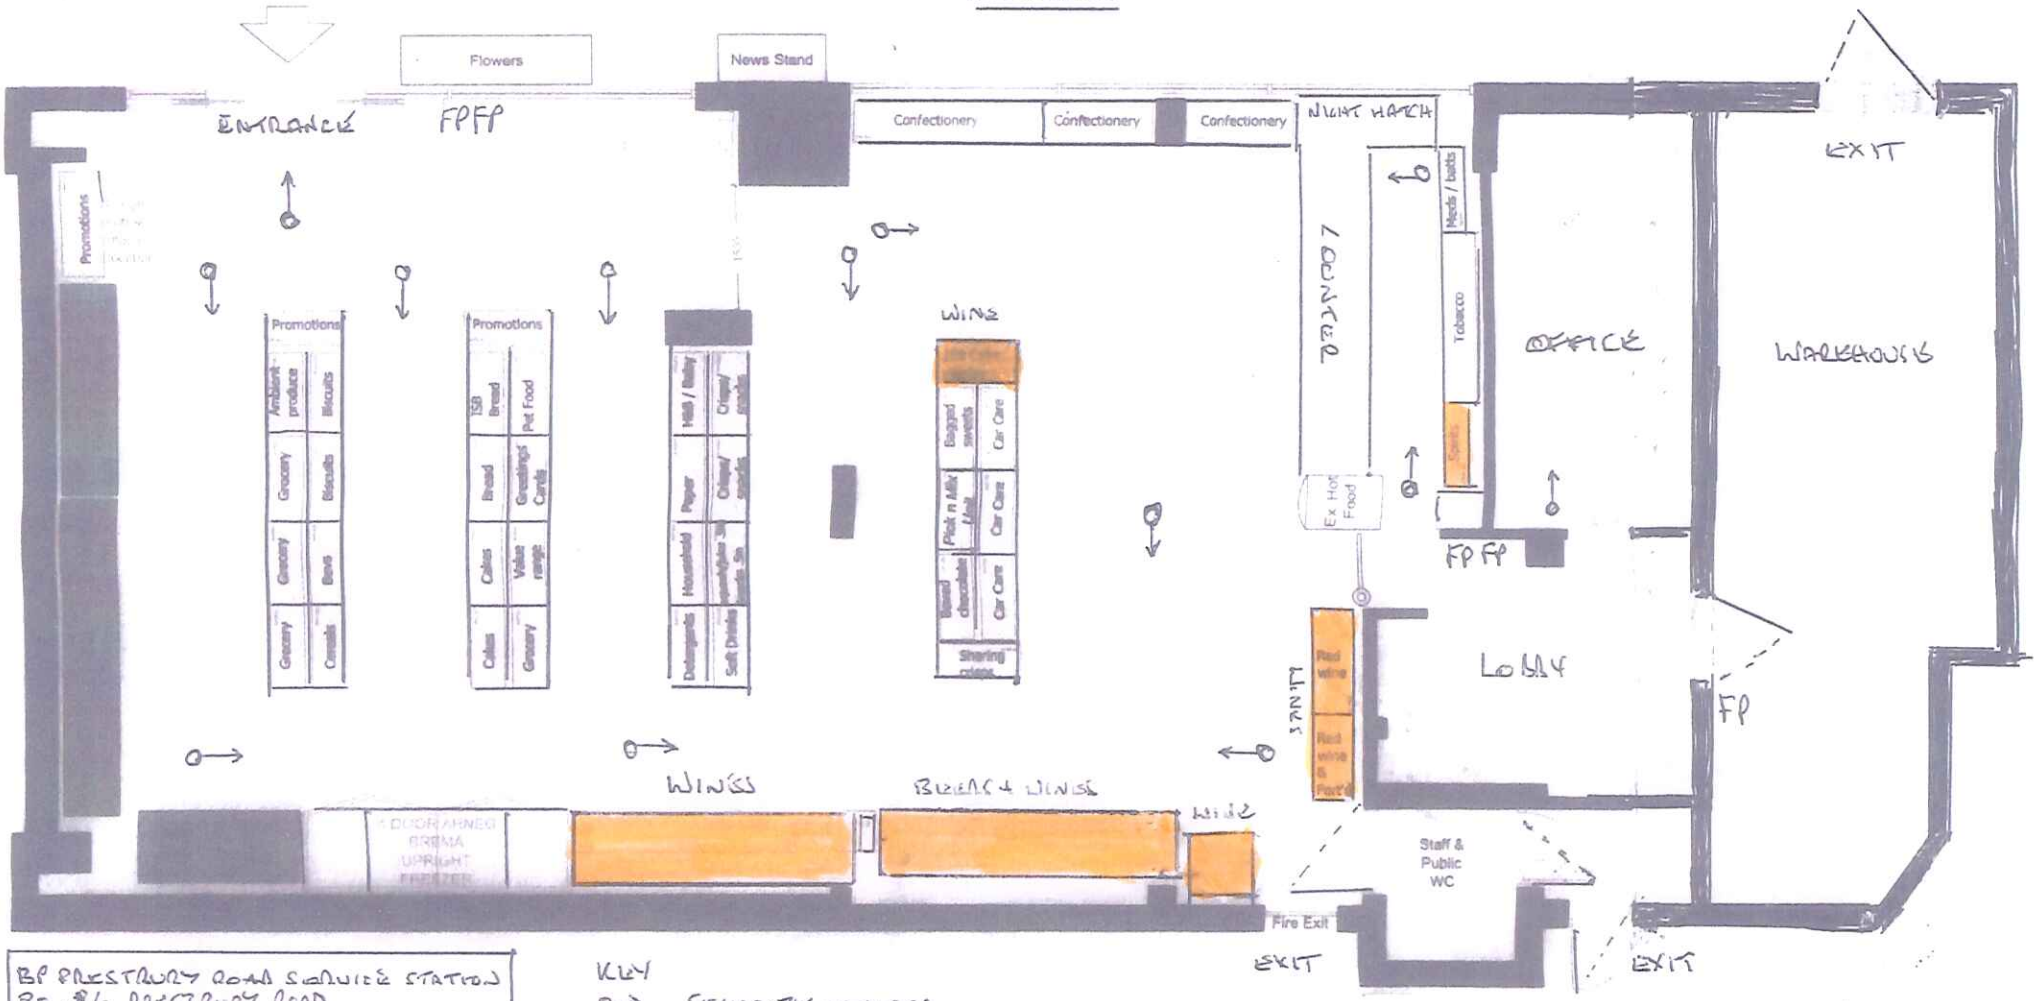

BP PRESTBURY ROAD SERVICE STATION
80-86 PRESTBURY ROAD
CHELTENHAM
GL52 2DT
SCALE 1:100
DRAWN BY RRAVEN
REFERENCE (GLOBAL LOKI 01)
5/9/2013

KEY
D→ SECURITY CAMERA
FP = FIRE EXTINGUISHER